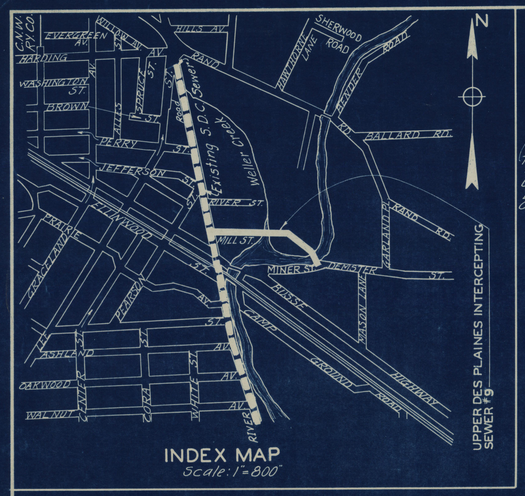

INDEX MAP
Scale: 1"=800'

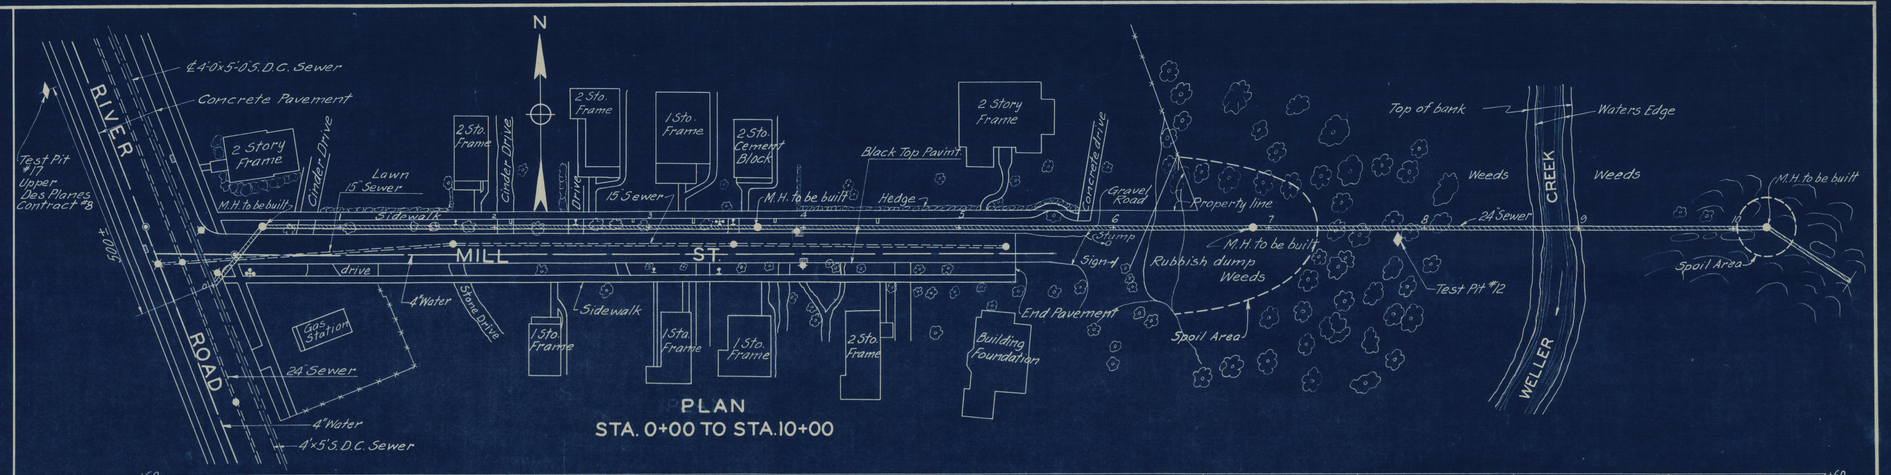

PLAN
STA. 0+00 TO STA.10+00

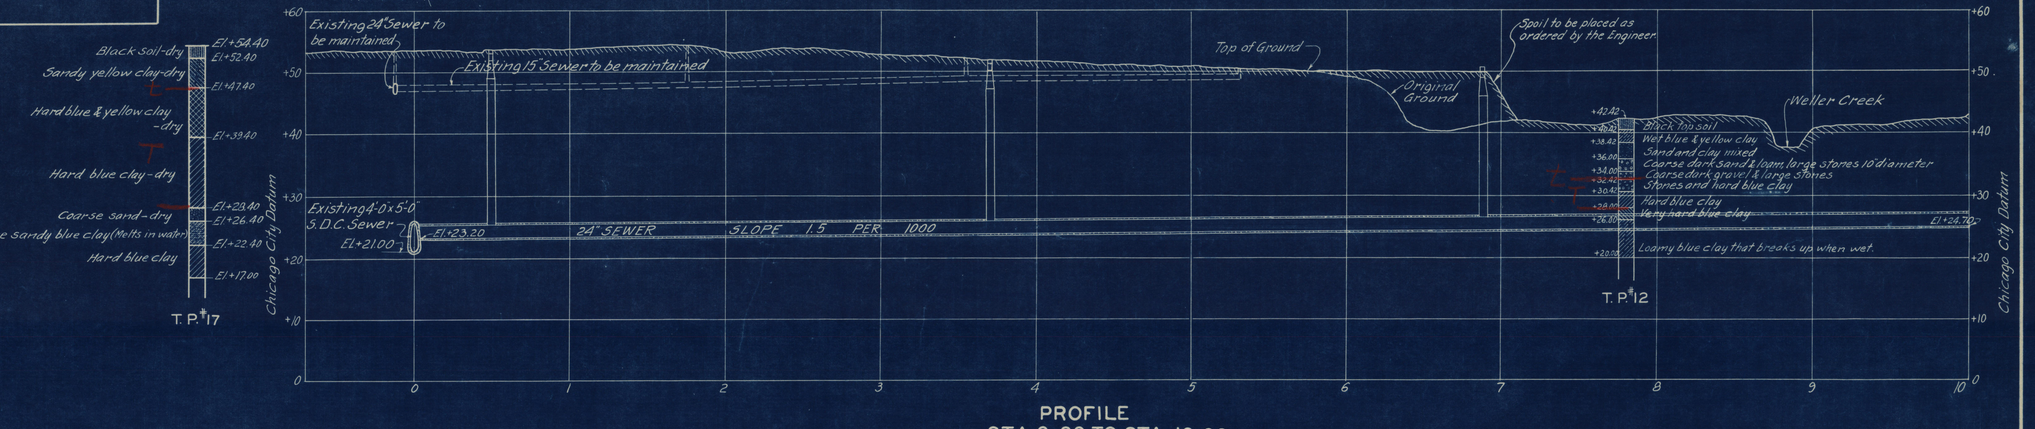

PROFILE
STA. 0+00 TO STA. 10+00

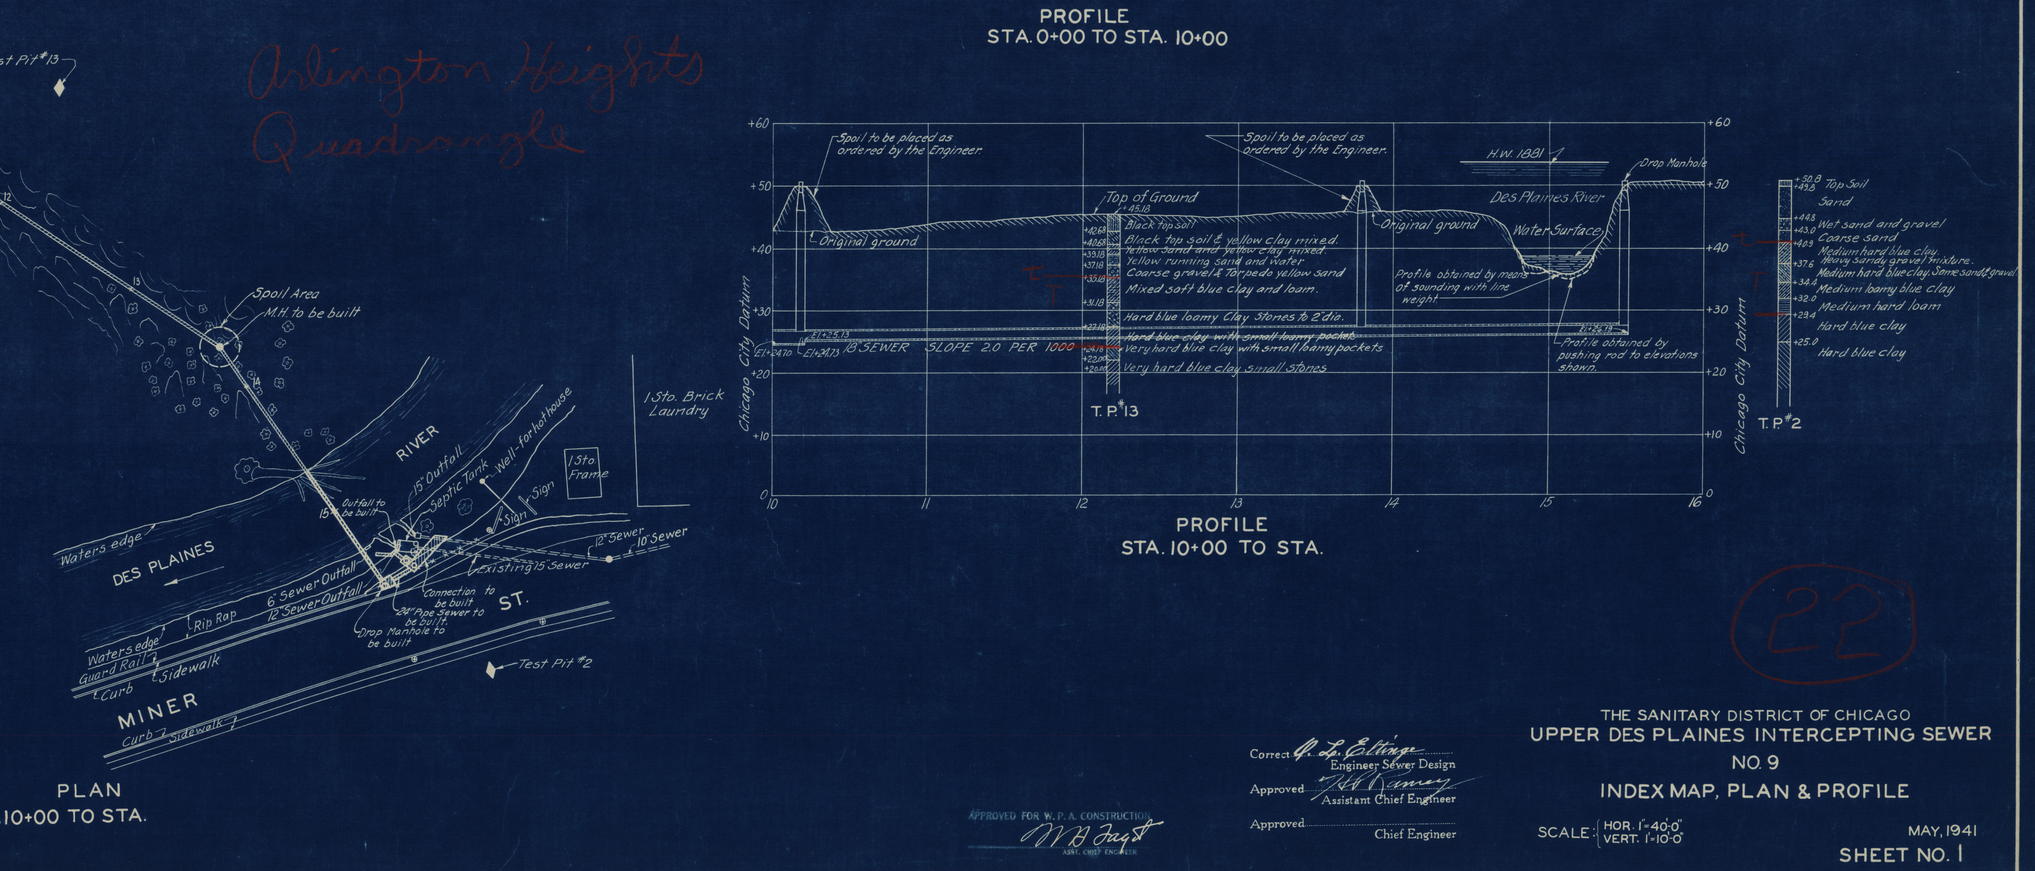

PLAN
STA.10+00 TO STA.

PROFILE
STA. 10+00 TO STA.

22

DRAWN BY H.M.O.
TRACED BY H.M.O.
CHECKED BY H.P.W.
EXAMINED BY John W. Towne

APPROVED FOR W. P. A. CONSTRUCTION
M. J. Faust
ASST. CHIEF ENGINEER

Correct G. L. Eblinger
Engineer Sewer Design
Approved H. H. Kenney
Assistant Chief Engineer
Approved
Chief Engineer

THE SANITARY DISTRICT OF CHICAGO
UPPER DES PLAINES INTERCEPTING SEWER
NO. 9
INDEX MAP, PLAN & PROFILE

SCALE: HOR. 1"=40'-0" VERT. 1'-10'-0"

MAY, 1941
SHEET NO. 1